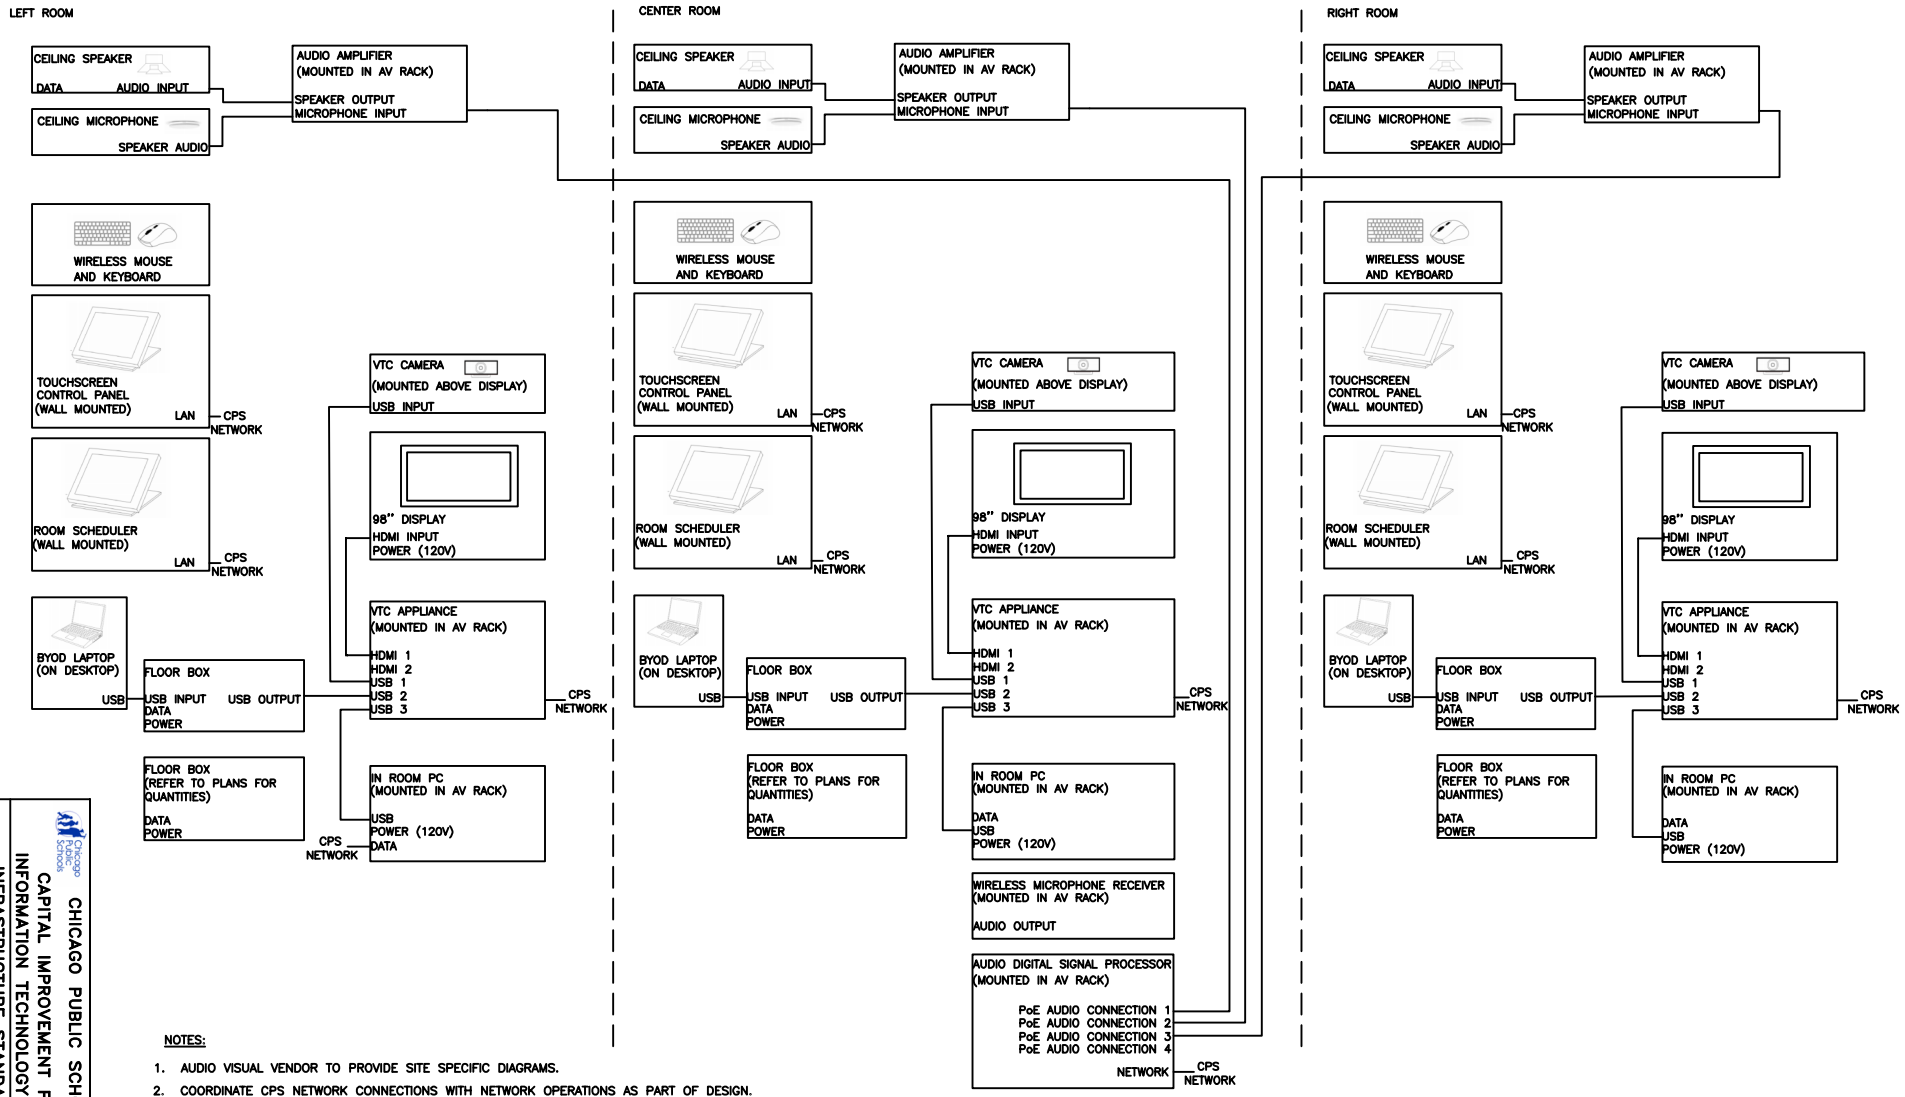

NOTES:

1. AUDIO VISUAL VENDOR TO PROVIDE SITE SPECIFIC DIAGRAMS.
2. COORDINATE CPS NETWORK CONNECTIONS WITH NETWORK OPERATIONS AS PART OF DESIGN.
3. ALL AUDIO VISUAL CABLING TO BE LABELED IN A CLEAR MANNER USING THE FOLLOWING DESIGNATION:
   "AVE" – "ROOM NUMBER OF AV RACK" – "ROOM NUMBER OF FAR END DEVICE"

DRAWN BY: CPS	CHECKED BY: CPS	APPROVED BY: CPS	REVISIONS
PROJECT NUMBER	SCALE: NONE	DATE: 05/05/25	SHEET NO. ED.343B

Chicago Public Schools

CHICAGO PUBLIC SCHOOLS
CAPITAL IMPROVEMENT PROGRAM
INFORMATION TECHNOLOGY SERVICES
INFRASTRUCTURE STANDARDS

TRAINING ROOM –
TYPICAL AUDIO VISUAL DIAGRAM